GLASS TYPES

	Type A	Type B
Thickness:	1" Insulated Inner Pane: 1/4" Outer Pane: 1/4"	1" Insulated Inner Pane: 1/4" Outer Pane: 1/4"
Treatment:	Inner Pane: Tempered Outer Pane: Tempered	Inner Pane: Tempered Outer Pane: Tempered
Fabricator:	Viracon	Viracon
Style:	VRE3-38 Insulating HS/ HS	VRE3-38 Insulating Spandrel HS/ HS
Color:	Inner Pane: Clear Outer Pane: Gray	Inner Pane: Clear Outer Pane: Gray
Coatings:	#1 Surface: None #2 Surface: VRE-38 #2 #3 Surface: None #4 Surface: None	#1 Surface: None #2 Surface: VRE-38 #2 #3 Surface: None #4 Surface: V903 - Subdued Gray
U-value:	0.30	0.30
SHGC:	0.17	0.17

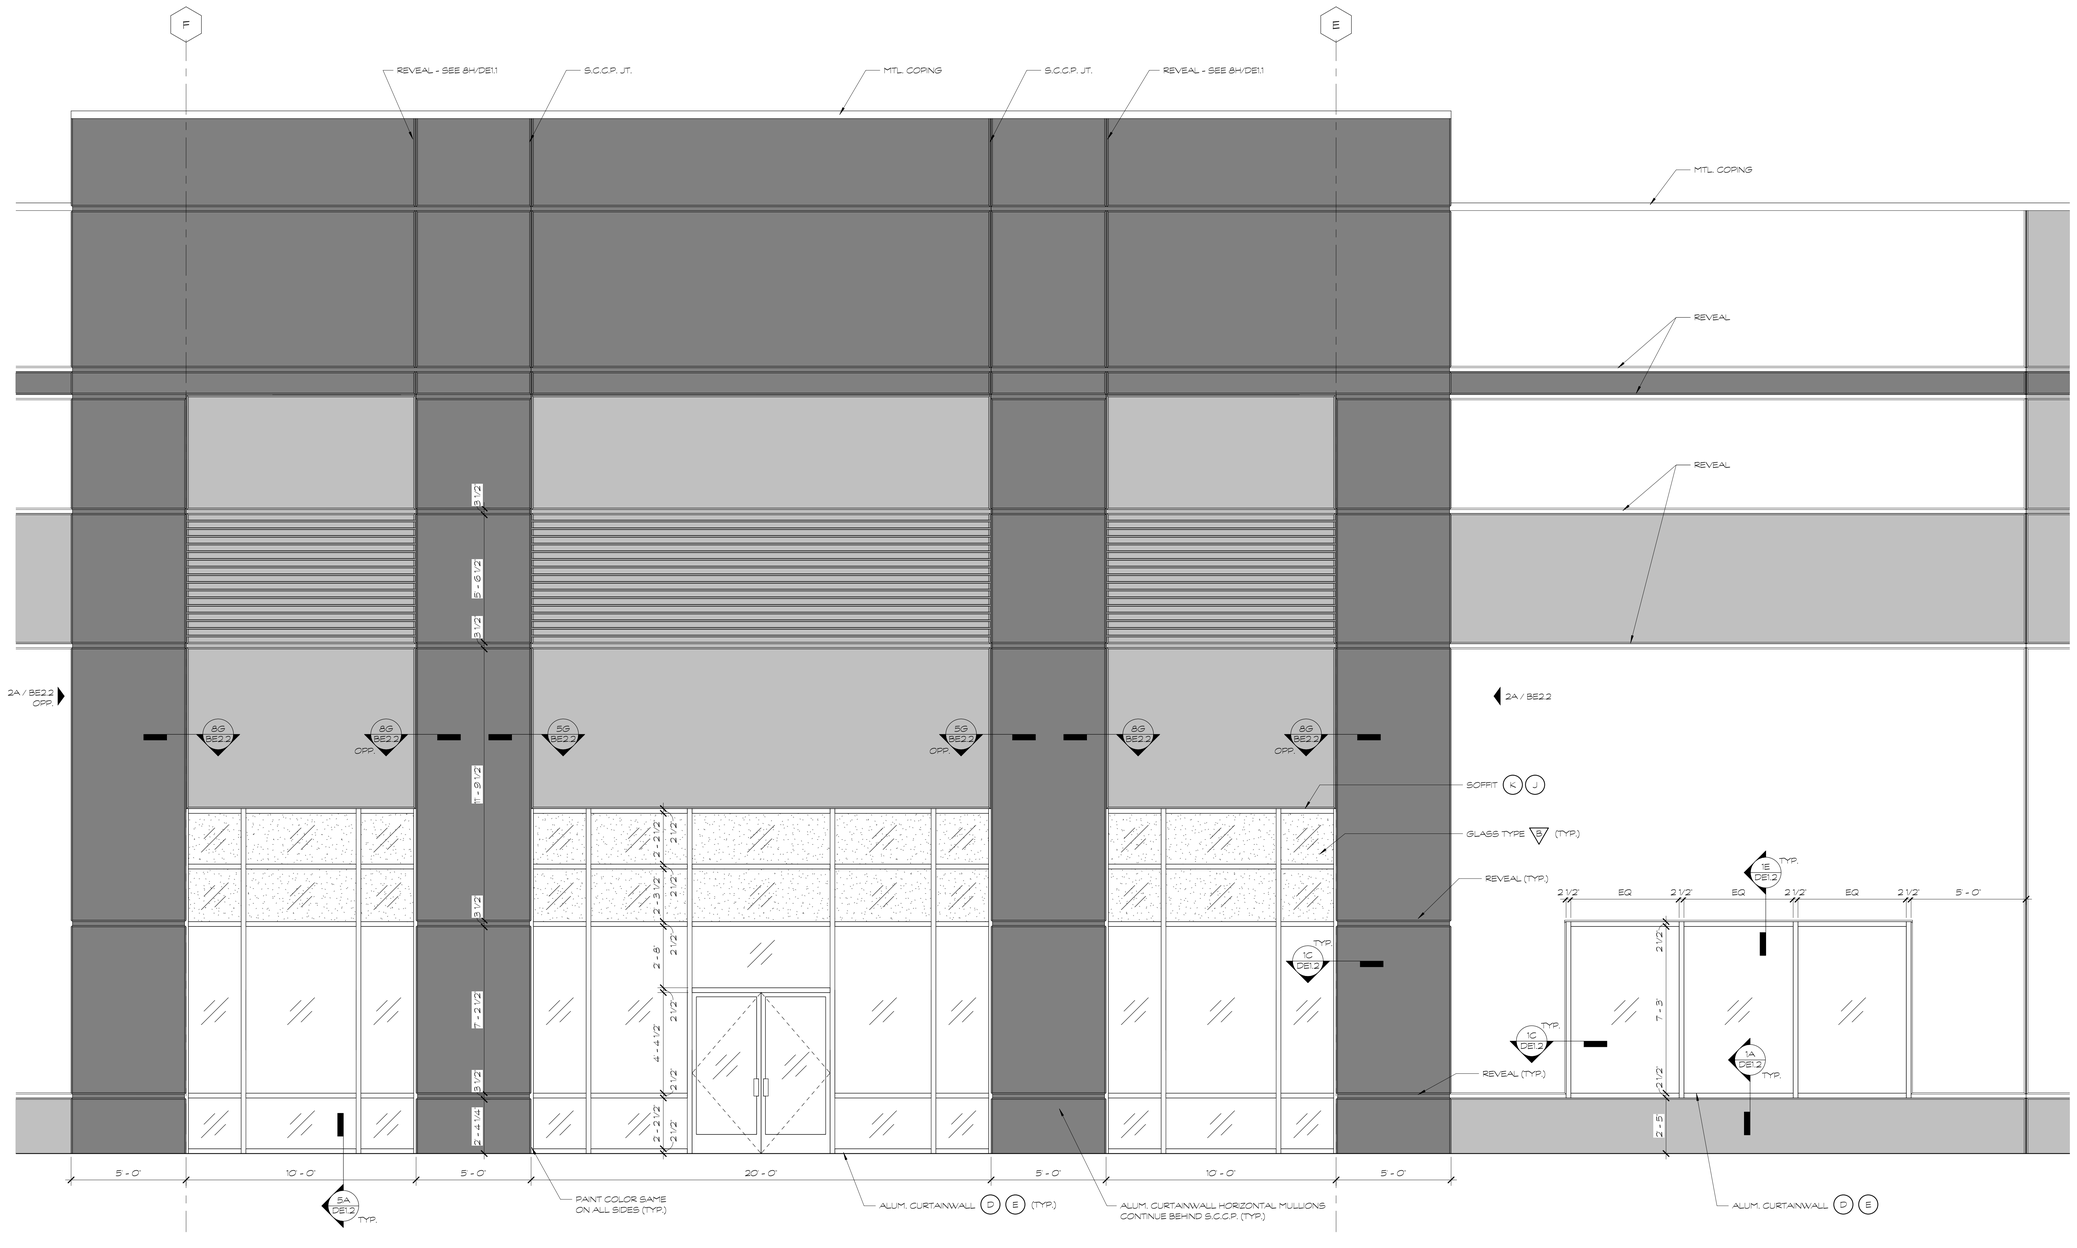

1A ENTRY ELEVATION
3/8" = 1'-0"

NOTE - ALL GLASS IS TYPE A U.N.O.

DIMENSIONS TO PERIMETER EDGES OF WINDOWS DO NOT ACCOUNT FOR SHIM SPACE. CONTRACTOR TO PROVIDE SHIM SPACE AS REQUIRED FOR INSTALLATION.

KENNEDY ASSOCIATES

8215 Roswell Road
Building 100
Atlanta, Georgia 30350
770.512.7655
770.512.7656 fax
www.kennedyassoc.net

STATE OF GEORGIA
MATTHEW E. KENNEDY
CERTIFICATE NO. 04015
REGISTERED ARCHITECT

Trade Park One
Building 100

International Trade Pkwy
Chatham County, Georgia

© Copyright 2018 Kennedy Associates Design, Inc. These drawings are protected by the copyright laws of the United States. These drawings or any part thereof shall not be used for any purpose or reproduced in any form without the written consent of Kennedy Associates Design, Inc.

Print Record

9-FEB-2018	60% REVIEW
23-FEB-2018	90% REVIEW
1-MAR-2018	FOR CONSTRUCTION

Revisions

Project Number
17406

Sheet Title
BUILDING ELEVATIONS

Sheet Number
BE2.1

10