North Conceptual Elevation - N.T.S

East Conceptual Elevation - N.T.S

South Conceptual Elevation - N.T.S

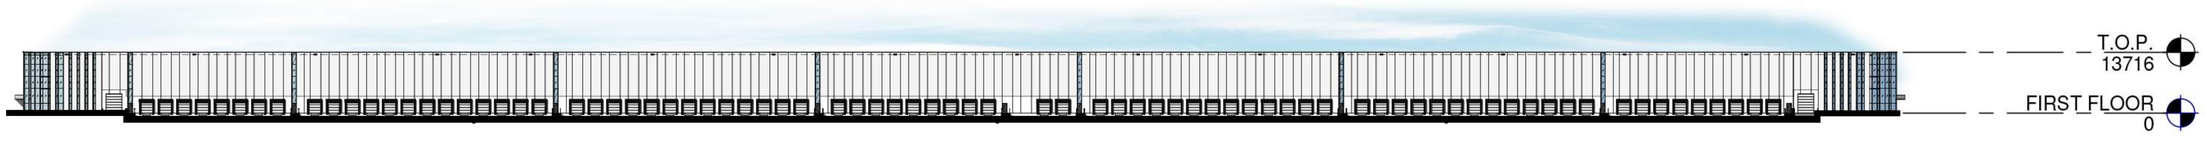

West Conceptual Elevation - N.T.S

anatolia
CAPITAL CORP

This conceptual design is based upon a preliminary review of entitlement requirements and on unverified and possibly incomplete site and/or building information, and is intended merely to assist in exploring how the project might be developed. Signage shown is for illustrative purposes only and does not necessarily reflect municipal code compliance. All colors shown are for representative purposes only. Refer to material samples for actual color verification.

BUILDING 1 - CONCEPTUAL ELEVATIONS

DERRY ROAD & SIXTH LINE CONCEPTUAL DESIGN

DERRY ROAD & SIXTH LINE, MILTON, ON - TOR21-0016-01

WARE MALCOMB

11.23.2023